


LOCUS MAP

NOT TO SCALE

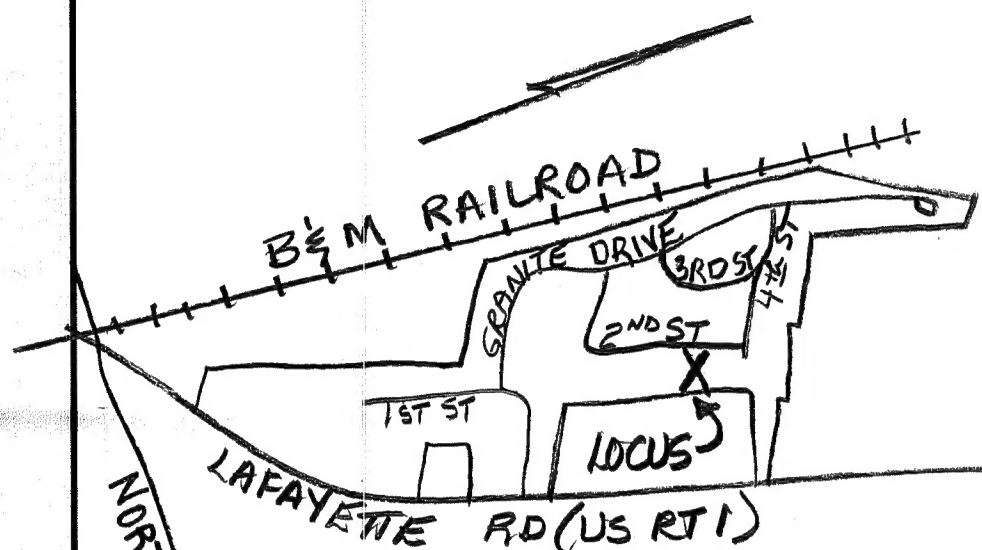

SOIL CLASS: 510 HOOSIC

(SOURCE: USDA-SCS SOIL SURVEY)

BENCH MARKS: DATUM = ASSUMED

#1 SET NAIL MAPLE EL 50.30

#2 TOP EXIS TANK (#50) EL 49.05

#3 BOTTOM TRIM BOARD COR #51 EL 52.36

DESIGN INTENT: BED BOTTOM TO BE PLACED

NO LOWER THAN 36" BELOW EXISTING GRADE,

UPSLOPE SIDE (EXIS GRADE = 50.1) HOLD

1/8" PER FOOT FROM LOWEST TANK INVERT

SUITABLE REPLACEMENT AREA:

SYSTEM MUST BE REBUILT IN PLACE OR REDESIGNED.

LEGEND:

- 50 EXISTING CONTOUR
- (50) PROPOSED CONTOUR
- 50.0 EXISTING SPOT ELEVATION
- (50.0) PROPOSED SPOT ELEVATION

NOTES:

- THIS PLAN IS NOT TO BE CONSTRUED AS A BOUNDARY SURVEY. PROPERTY LINES SHOWN ARE APPROXIMATED BASED ON INFORMATION FROM THE FOLLOWING SOURCE:

PREVIOUS APPROVAL #101388

- NHDES-WS&PCD SUBDIVISION APPROVAL NUMBER: #17912


- THIS SYSTEM IS NOT DESIGNED TO HANDLE GARBAGE DISPOSAL WASTE.

- NO SURFACE WATER OR WELL WITHIN 100' OF PROPOSED SYSTEM.

- ORIENTATION OF EXISTING SEPTIC TANKS IS ASSUMED


PLOT PLAN

1"=APPROX

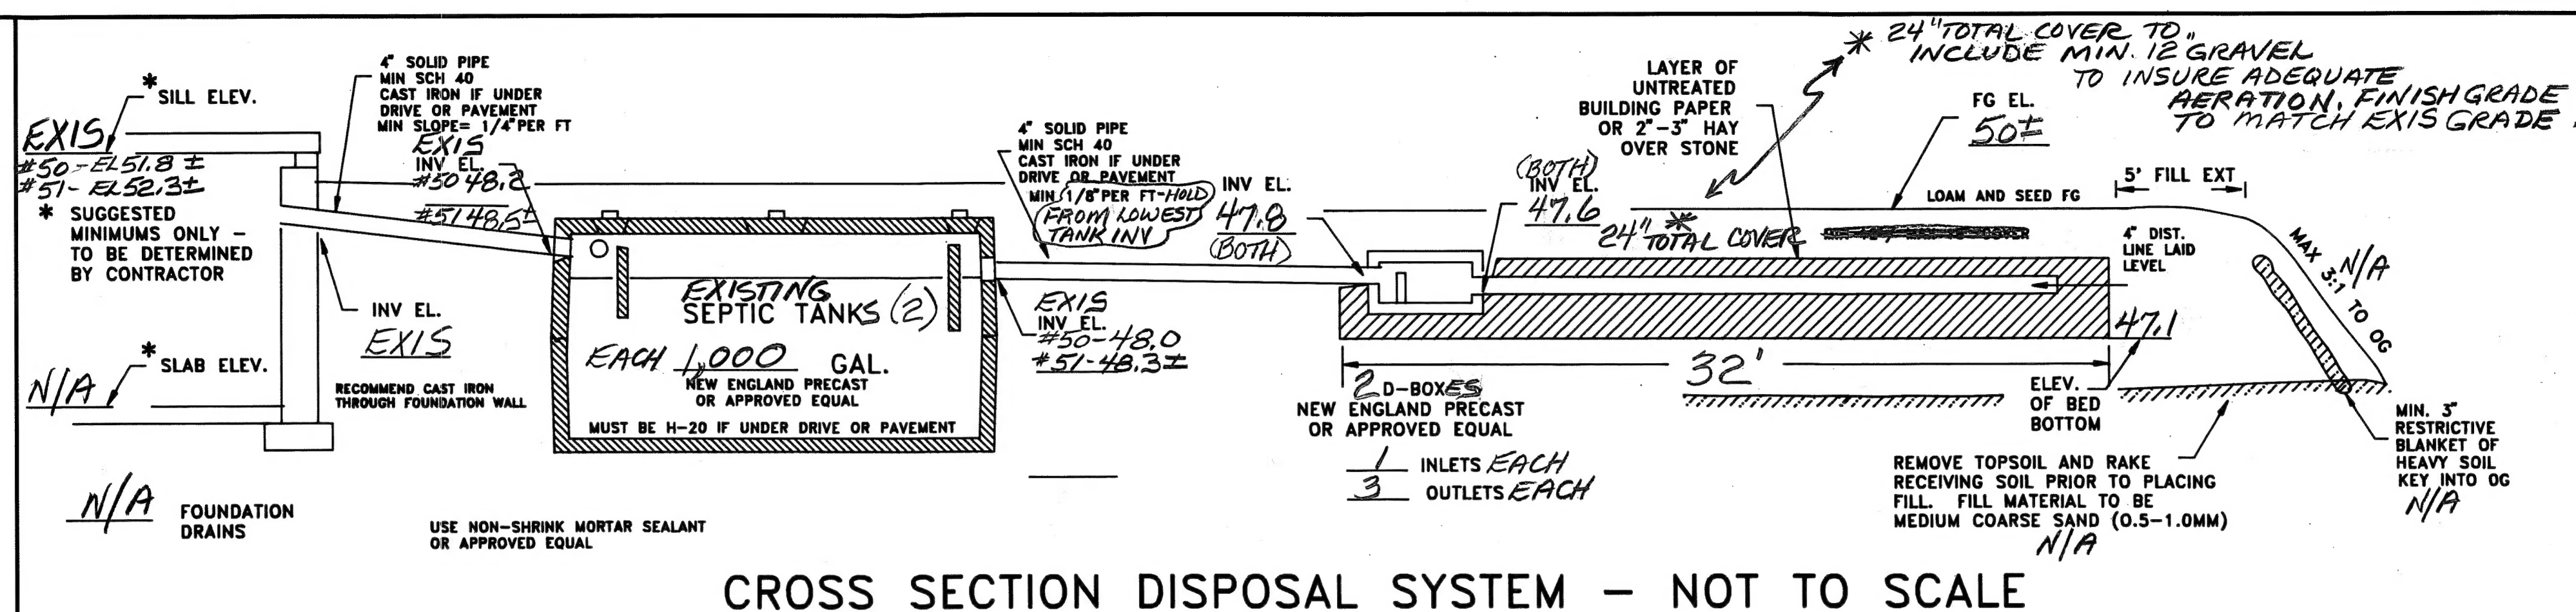

CROSS SECTION DISPOSAL SYSTEM - NOT TO SCALE

PLAN : 1"=20'

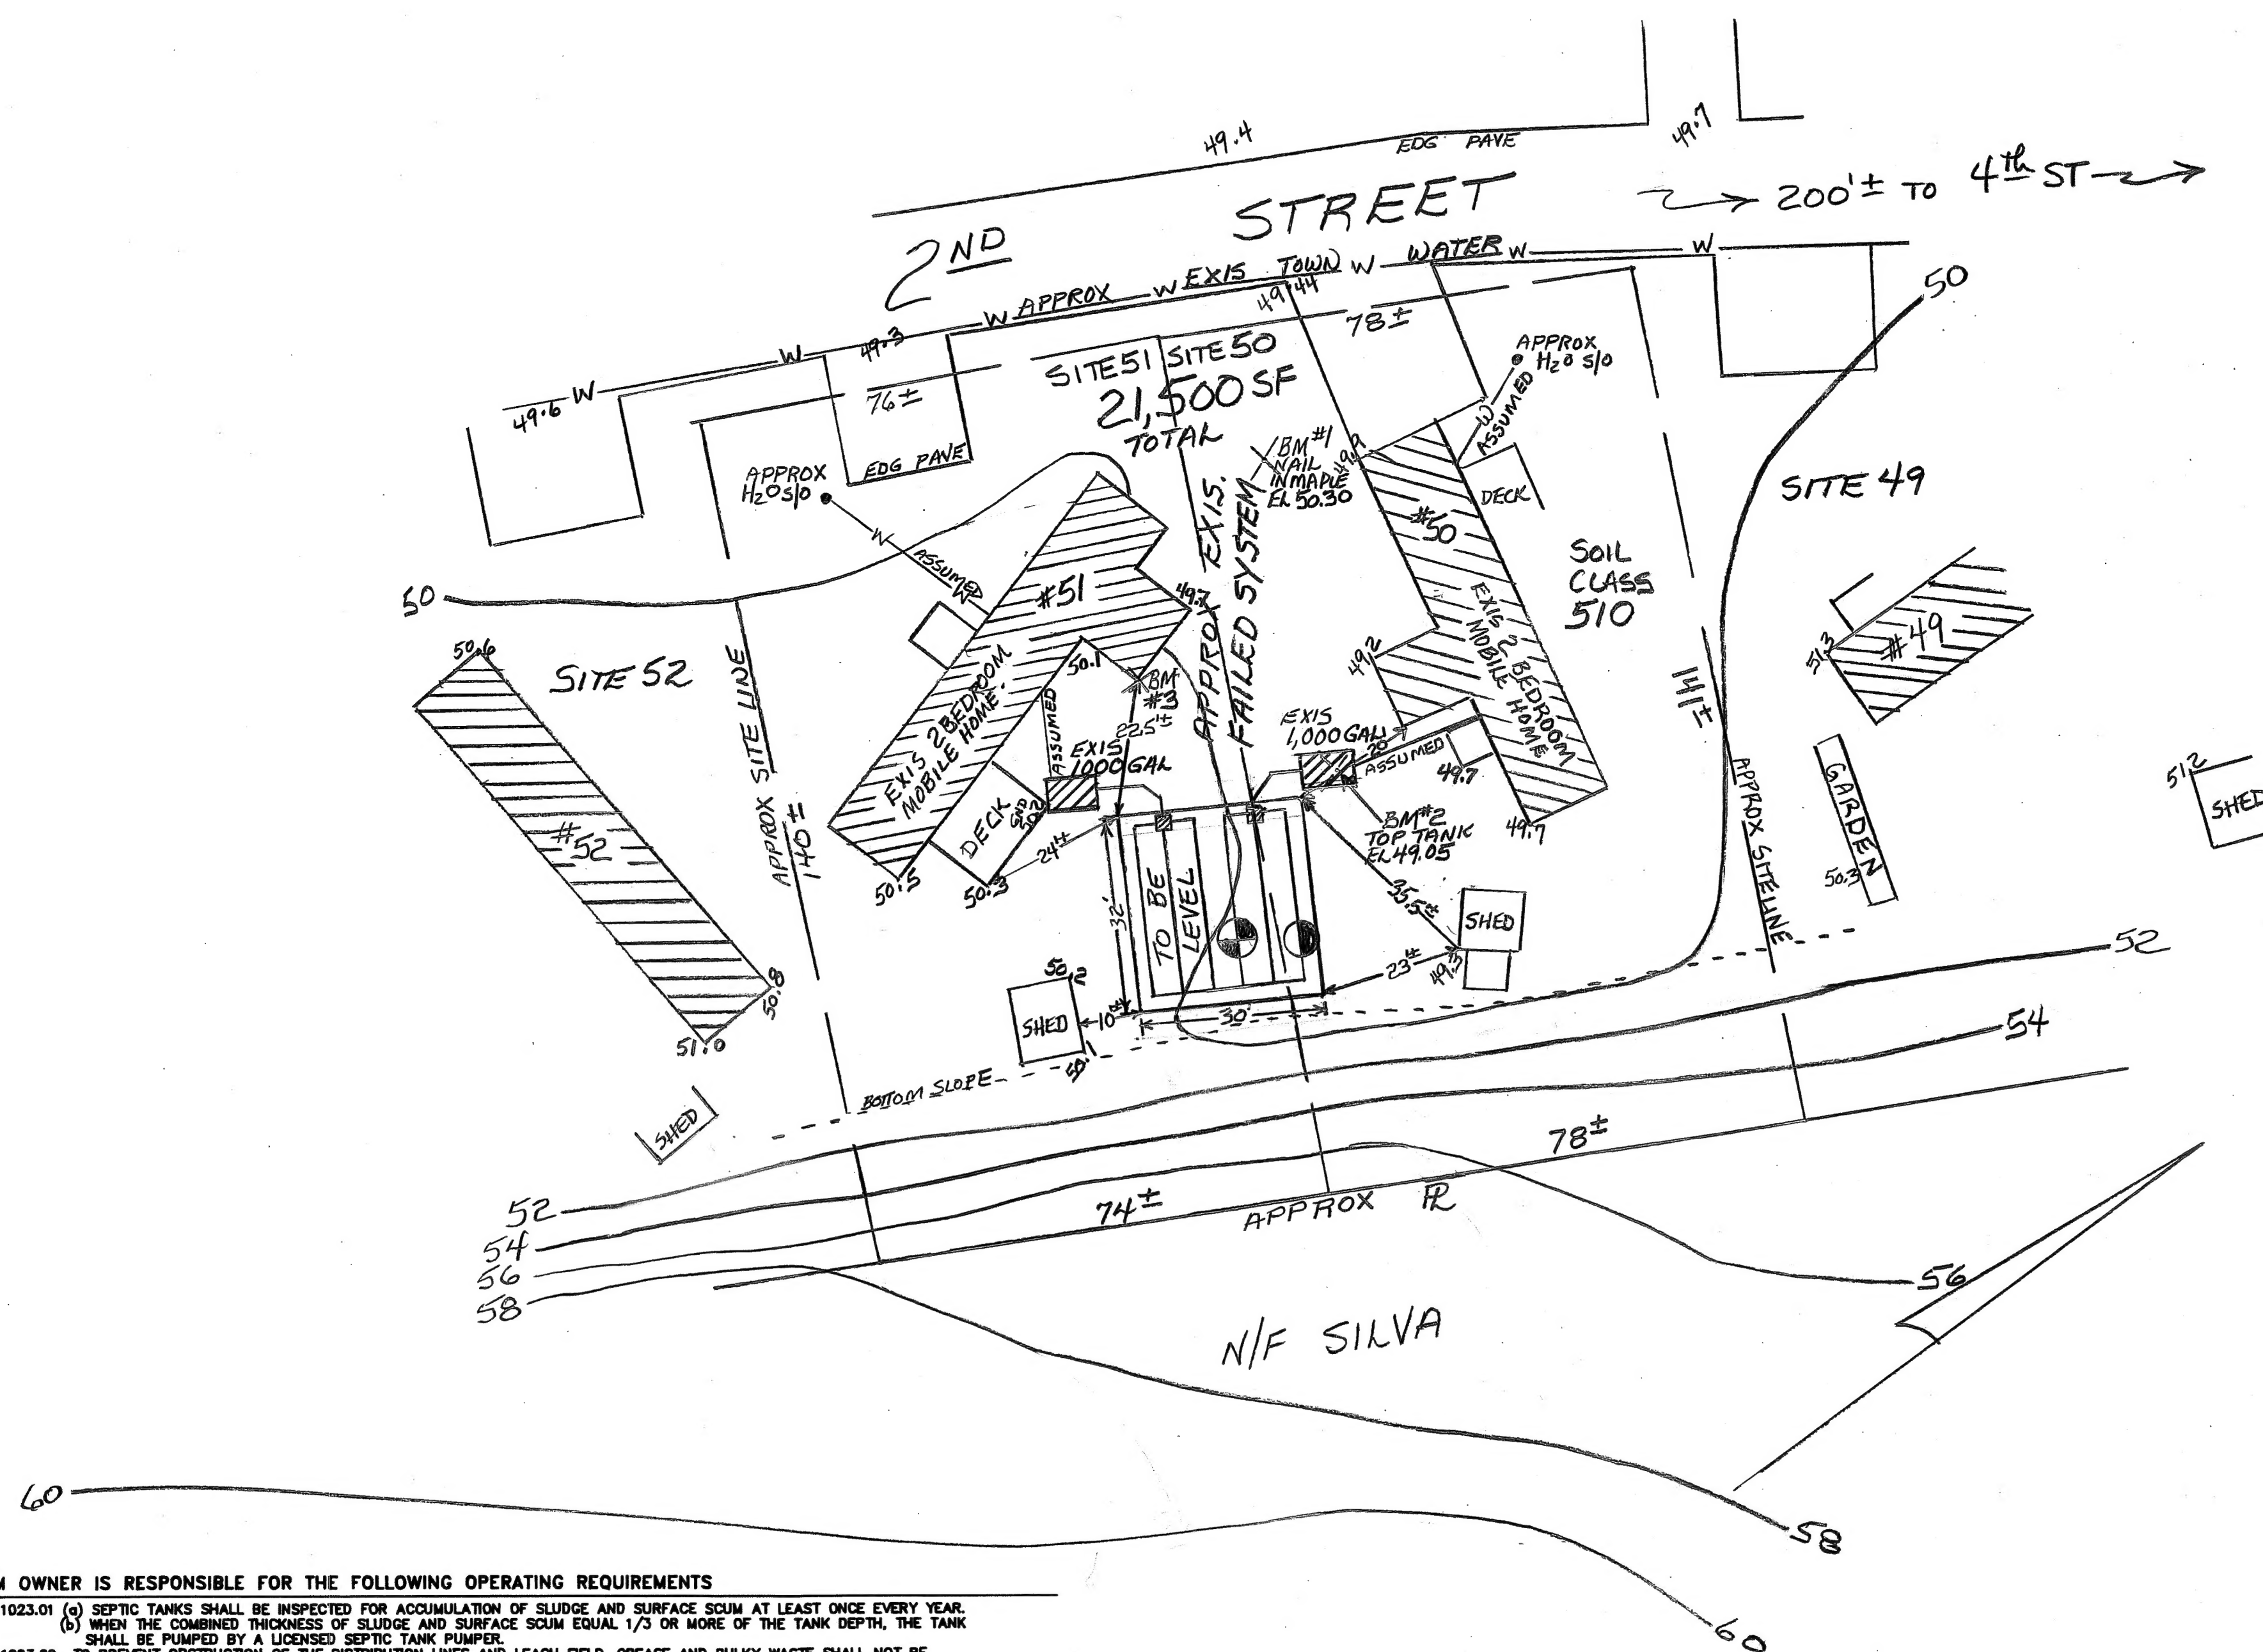

SYSTEM OWNER IS RESPONSIBLE FOR THE FOLLOWING OPERATING REQUIREMENTS

- ENV-WS 1023.01 (a) SEPTIC TANKS SHALL BE INSPECTED FOR ACCUMULATION OF SLUDGE AND SURFACE SCUM AT LEAST ONCE EVERY YEAR.
- (b) WHEN THE COMBINED THICKNESS OF SLUDGE AND SURFACE SCUM EQUAL 1/3 OR MORE OF THE TANK DEPTH, THE TANK SHALL BE PUMPED BY A LICENSED SEPTIC TANK PUMPER.
- ENV-WS 1023.02 TO PREVENT OBSTRUCTION OF THE DISTRIBUTION LINES AND LEACH FIELD, GREASE AND BULKY WASTE SHALL NOT BE FLUSHED OR OTHERWISE INTRODUCED INTO THE SEPTIC SYSTEM.
- ENV-WS 1023.03 TOXIC AND HAZARDOUS MATERIALS SHALL NOT BE FLUSHED OR OTHERWISE INTRODUCED INTO THE SEPTIC SYSTEM.
- ENV-WS 1023.04 TO PREVENT DAMAGE TO THE DISTRIBUTION LINES AND LEACH FIELD, VEHICLES, LIVESTOCK, AND OTHER HEAVY OBJECTS SHALL NOT BE ALLOWED ON THE LEACH FIELD.
- ENV-WS 1023.05 IF WET AREAS APPEAR ON THE GROUND SURFACE ABOVE THE DISTRIBUTION LINES OR LEACH FIELD OR IF DISAGREEABLE ODORS OCCUR, THE SYSTEM SHALL BE INSPECTED FOR THE SOURCE OF THESE PROBLEMS, AND CORRECTIVE ACTION SHALL BE TAKEN.

TEST PIT DATA

DATE: 9/14/95

TOWN INSPECTOR: N/A

TEST PIT EL 49.9

0-8" 10YR 4/6 GRAVELLY FINE SANDY

LOAM, GRANULAR FRIABLE

8"-84" MIXED 10YR 4/4 TO 4/6

SLIGHTLY LOAMY GRAVELLY

MED TO COARSE SAND, LOOSE

NO EVIDENCE OF SHW, NO OBS H2O

NO REFUSAL

PERC TEST DATA

DATE: 9/14/95

PERC RATE: <2 MIN / 10" DEPTH: 24"

DESIGN LOADING: TWO 2 BEDROOM MOBILE HOMES

AREA REQUIRED: 400 X 2 = 800 SF

AREA PROPOSED: 30 X 32 = 960 SF

PROPOSED REPLACEMENT SEPTIC SYSTEM PLAN

(EXISTING FAILED SYSTEM)

LOCUS: SITES 50 & 51 GRANITE POST GREEN


NORTH HAMPTON, NH

PREVIOUS APPROVAL #101388

OWNER: LUCK ENTERPRISES

PO BOX 700

NORTH HAMPTON/NH 03862-0700

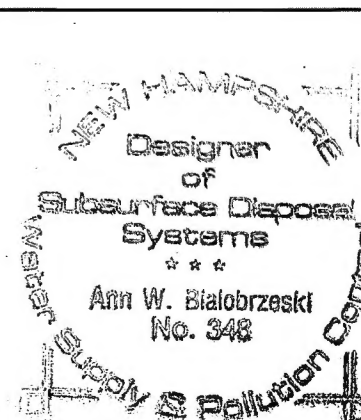

APPLICANT:
STOCKTON SERVICES
PO BOX 1306
HAMPTON, NH 03842


DATE: 9/25/95

APPROVAL: CA1995004859

220 SITES 50 & 51

LOCUS MAP

NOT TO SCALE

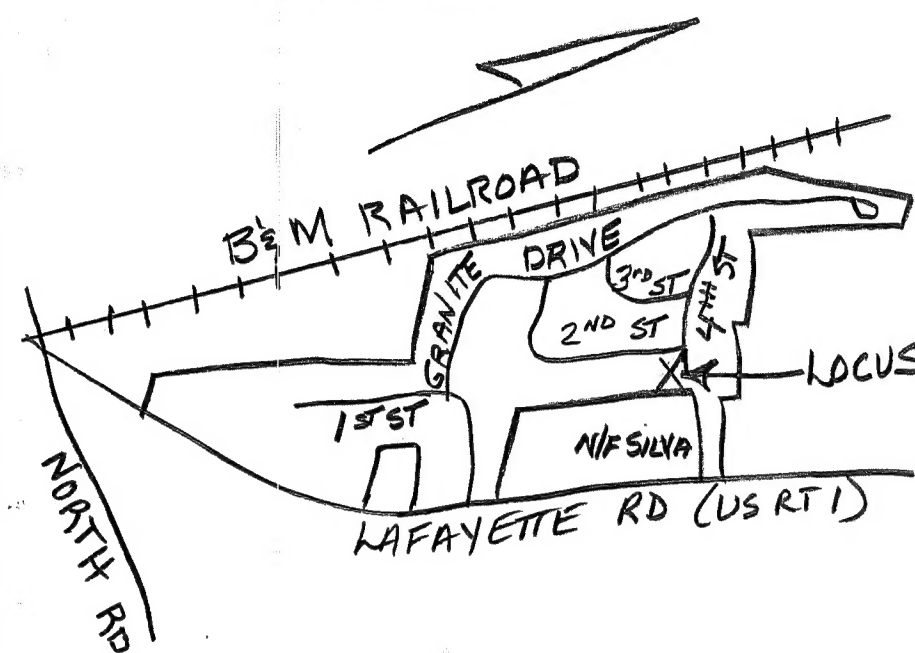

SOIL CLASS: 510 HOOSIC

(SOURCE: USDA-SCS SOIL SURVEY)

BENCH MARKS: DATUM = ASSUMED

- #1 EL 53.97 BOTTOM TRIM @ COR MOBILE HOME
- #2 EL 53.65 SET HUB
- #3 TOP EXIS TANK B - EL 50.75

DESIGN INTENT: BED BOTTOM TO BE PLACED NO LOWER THAN 30" BELOW EXISTING GRADE, UPSLOPE SIDE (EXIS GRADE = EL 51.3).

SUITABLE REPLACEMENT AREA: SYSTEM MUST BE REBUILT IN PLACE OR REDESIGNED.

LEGEND:

- 50 EXISTING CONTOUR
- (50) PROPOSED CONTOUR
- 50.0 EXISTING SPOT ELEVATION
- (50.0) PROPOSED SPOT ELEVATION

NOTES:




- THIS PLAN IS NOT TO BE CONSTRUED AS A BOUNDARY SURVEY. PROPERTY LINES SHOWN ARE APPROXIMATED BASED ON INFORMATION FROM THE FOLLOWING SOURCE:

PREVIOUS APPROVAL

- NHDES-WS&PCD SUBDIVISION APPROVAL NUMBER: # 17912
- THIS SYSTEM IS NOT DESIGNED TO HANDLE GARBAGE DISPOSAL WASTE.
- NO SURFACE WATER OR WELL WITHIN 100' OF PROPOSED SYSTEM.

PLOT PLAN

1"=APPROX

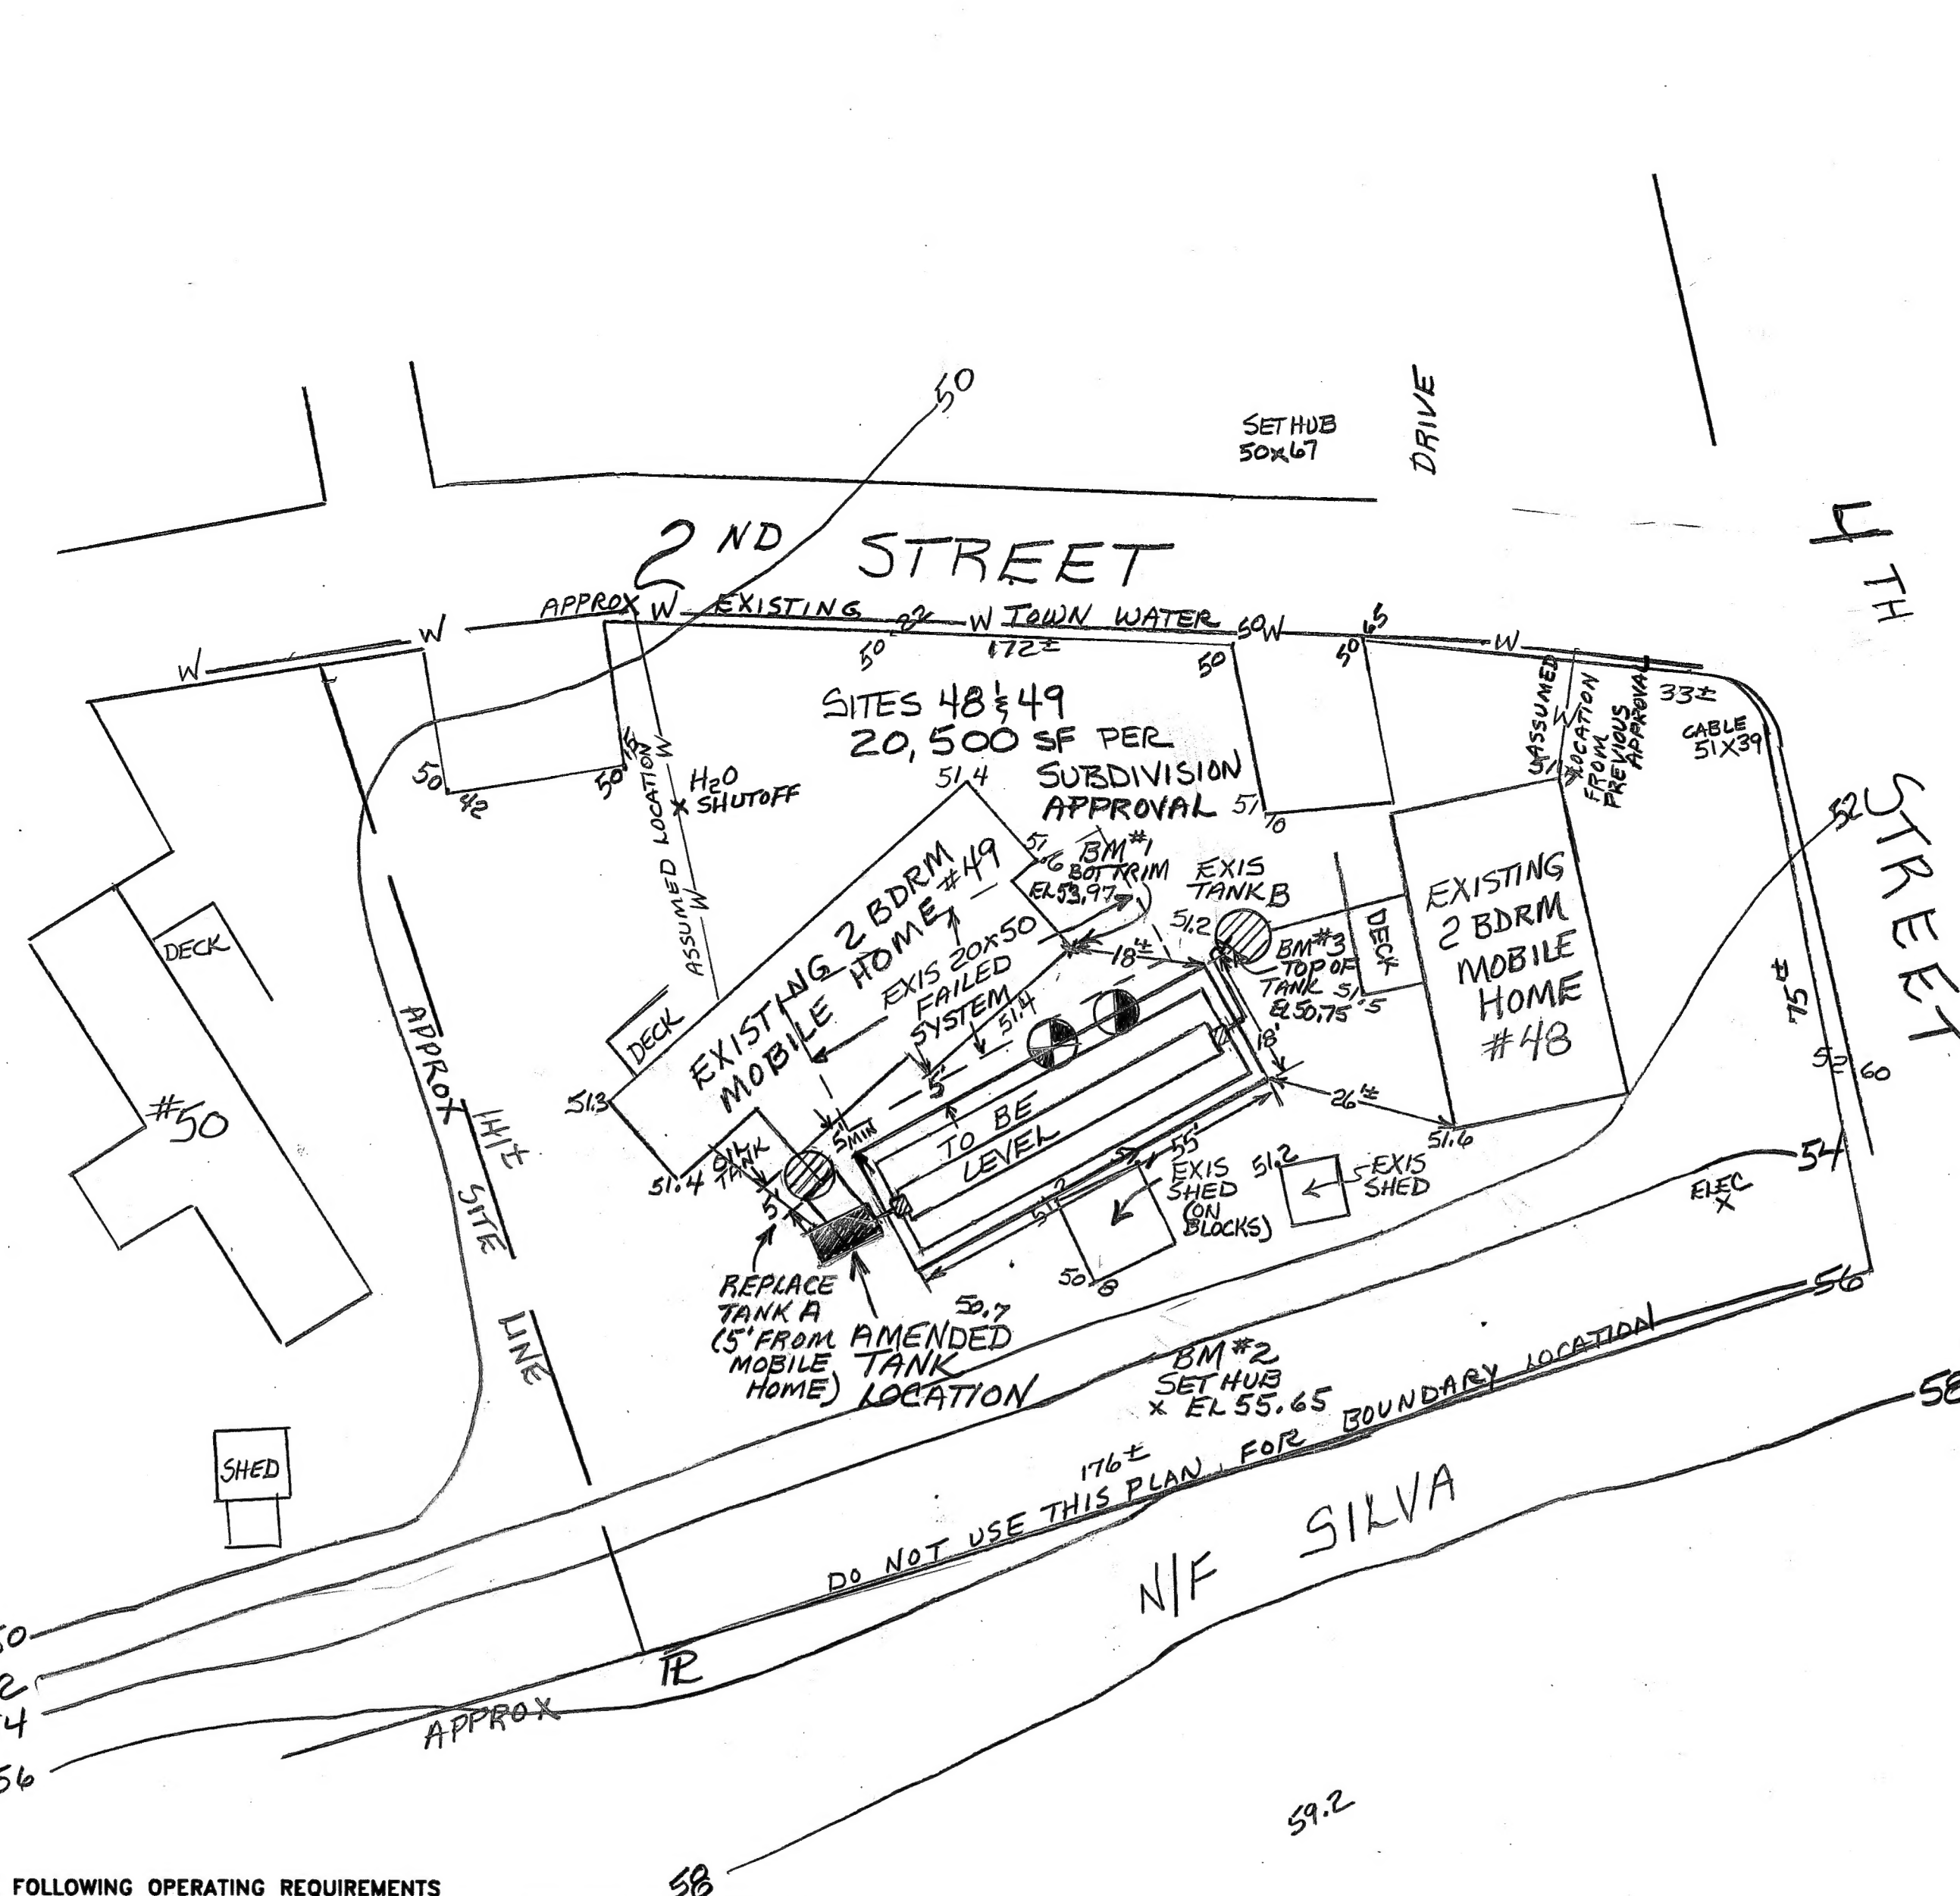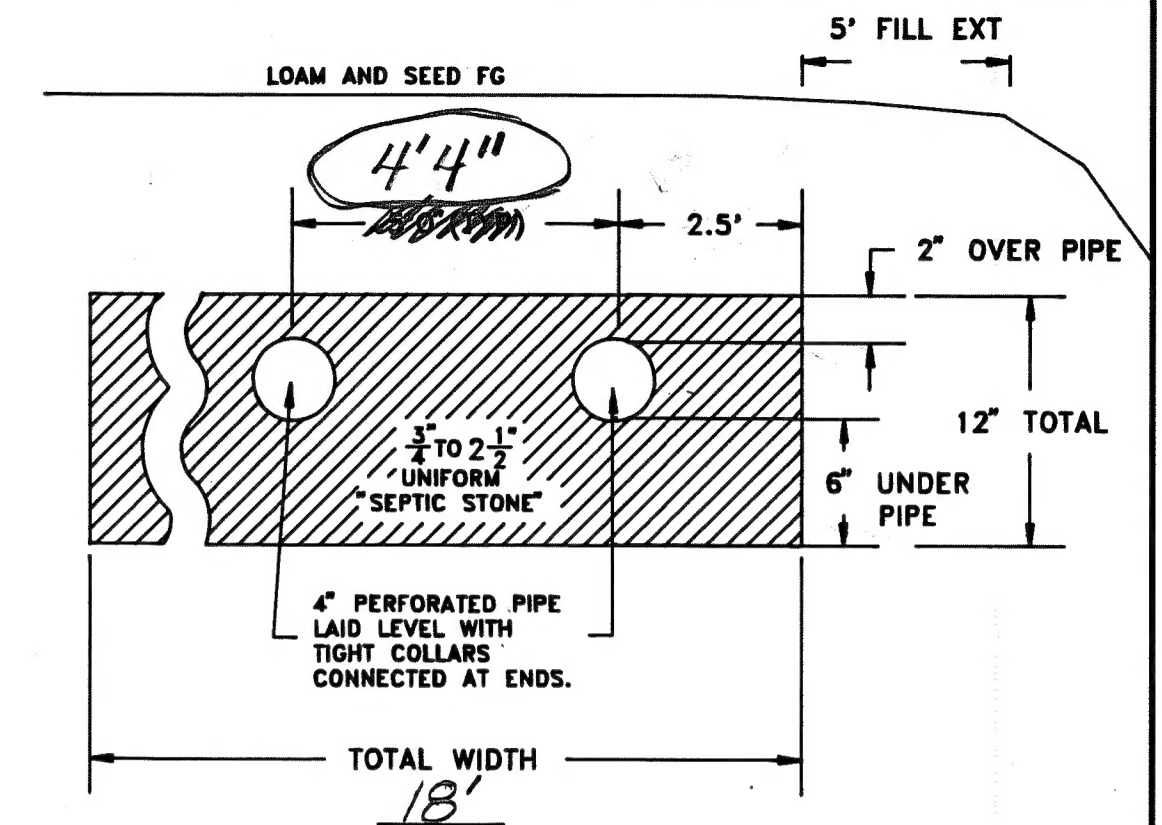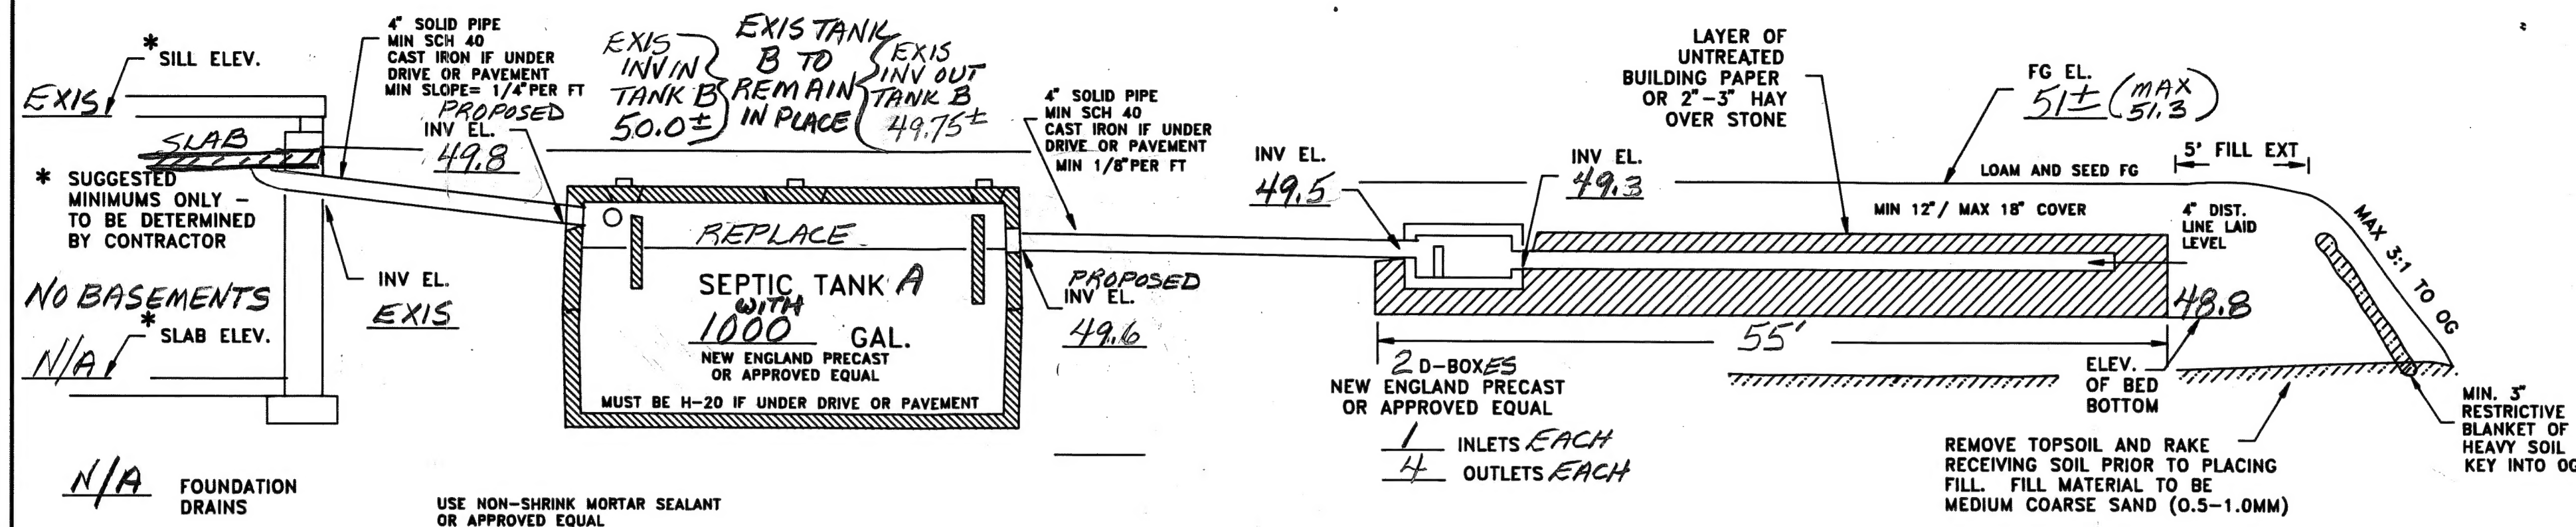

SYSTEM OWNER IS RESPONSIBLE FOR THE FOLLOWING OPERATING REQUIREMENTS

ENV-WS 1023.01 (a) SEPTIC TANKS SHALL BE INSPECTED FOR ACCUMULATION OF SLUDGE AND SURFACE SCUM AT LEAST ONCE EVERY YEAR.

(b) WHEN THE COMBINED THICKNESS OF SLUDGE AND SURFACE SCUM EQUAL 1/3 OR MORE OF THE TANK DEPTH, THE TANK SHALL BE PUMPED BY A LICENSED SEPTIC TANK PUMPER.

ENV-WS 1023.02 TO PREVENT OBSTRUCTION OF THE DISTRIBUTION LINES AND LEACH FIELD, GREASE AND BULKY WASTE SHALL NOT BE FLUSHED OR OTHERWISE INTRODUCED INTO THE SEPTIC SYSTEM.

ENV-WS 1023.03 TOXIC AND HAZARDOUS MATERIALS SHALL NOT BE FLUSHED OR OTHERWISE INTRODUCED INTO THE SEPTIC SYSTEM.

ENV-WS 1023.04 TO PREVENT DAMAGE TO THE DISTRIBUTION LINES AND LEACH FIELD, VEHICLES, LIVESTOCK, AND OTHER HEAVY OBJECTS SHALL NOT BE ALLOWED ON THE LEACH FIELD.

ENV-WS 1023.05 IF WET AREAS APPEAR ON THE GROUND SURFACE ABOVE THE DISTRIBUTION LINES OR LEACH FIELD OR IF DISAGREEABLE ODORS OCCUR, THE SYSTEM SHALL BE INSPECTED FOR THE SOURCE OF THESE PROBLEMS, AND CORRECTIVE ACTION SHALL BE TAKEN.

TEST PIT DATA

DATE: 11/12/98

TOWN INSPECTOR: N/A PIT EL 51.3

0-8" 10YR 4/6 GRAVELLY FINE SANDY LOAM GRANULAR FRIABLE

8-84" MIXED 10YR 4/4 TO 4/6 SLIGHTLY LOAMY GRAVELLY MEDIUM TO COARSE SAND, LOOSE

NO EVIDENCE OF SHW, NO OBS H₂O NO REFUSAL

PERC TEST DATA

DATE: 11/12/98

PERC RATE: < 2 MIN/IN DEPTH: 28"

DESIGN LOADING: TWO 2 BEDROOM MOBILE HOMES

AREA REQUIRED: 400 X 2 = 800 SF

AREA PROPOSED: 18 X 55 = 990 SF PROVIDED (4 LINES 4" ON CENTER)

PROPOSED REPLACEMENT SEPTIC SYSTEM PLAN

EXISTING FAILED SYSTEM - PREV APP # 102862


LOCUS: SITES 48 & 49 GRANITE POST GREEN NORTH HAMPTON, NH

AMENDED 12/4/98 TANK LOCATION ONLY

OWNER: LUCK ENTERPRISES

PO BOX 700

NORTH HAMPTON, NH 03862-0700

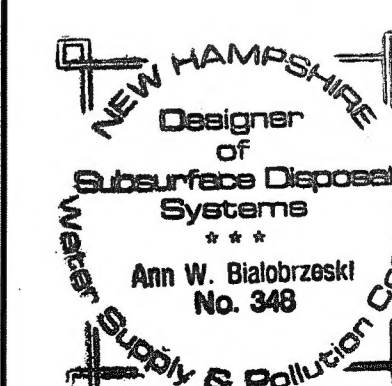

APPLICANT: STOCKTON SERVICES

PO BOX 1306

HAMPTON, NH 03842

DATE: 11/19/98

APPROVAL: CA1998013708

220 SITES 48 & 49